



ANY REPRODUCTION, COPYING, OR
USE BY ANY PERSON IS FORBIDDEN
AND SHALL BE CONSIDERED AN
INFRINGEMENT OF THE LEGAL RIGHTS
OF STEVE CHILDREY - ARCHITECT

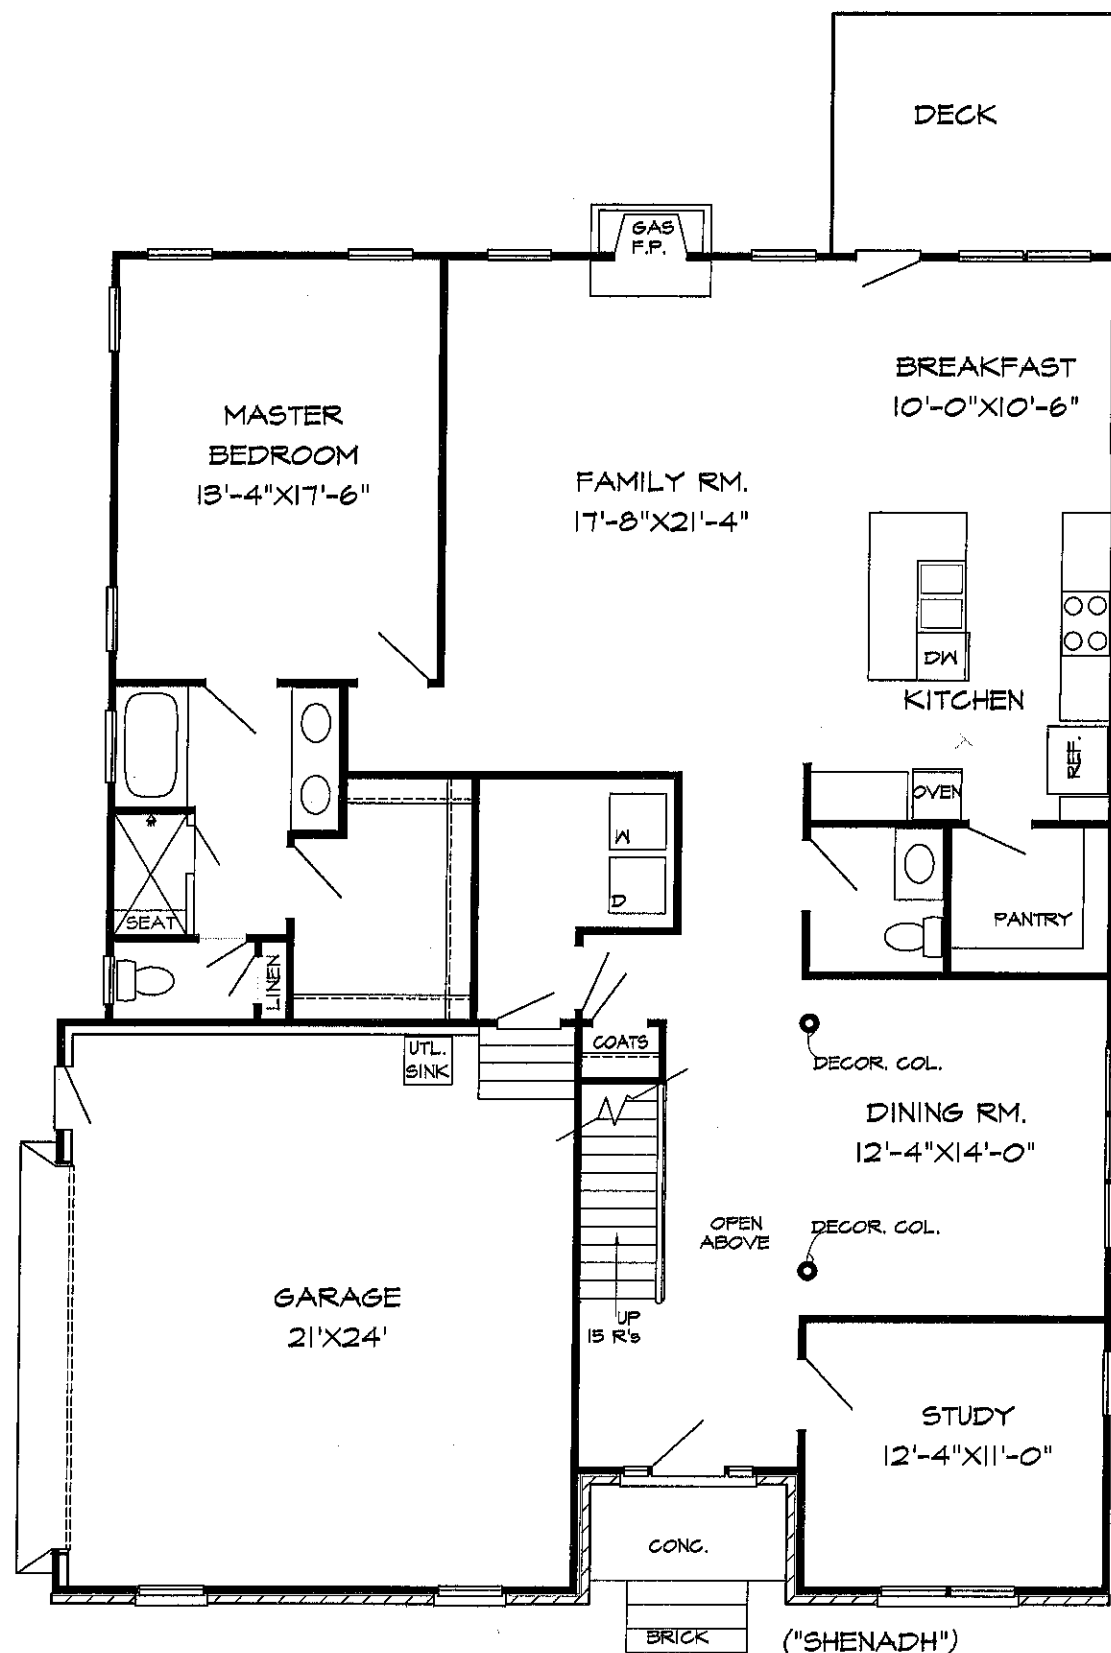

FIRST FLOOR PLAN

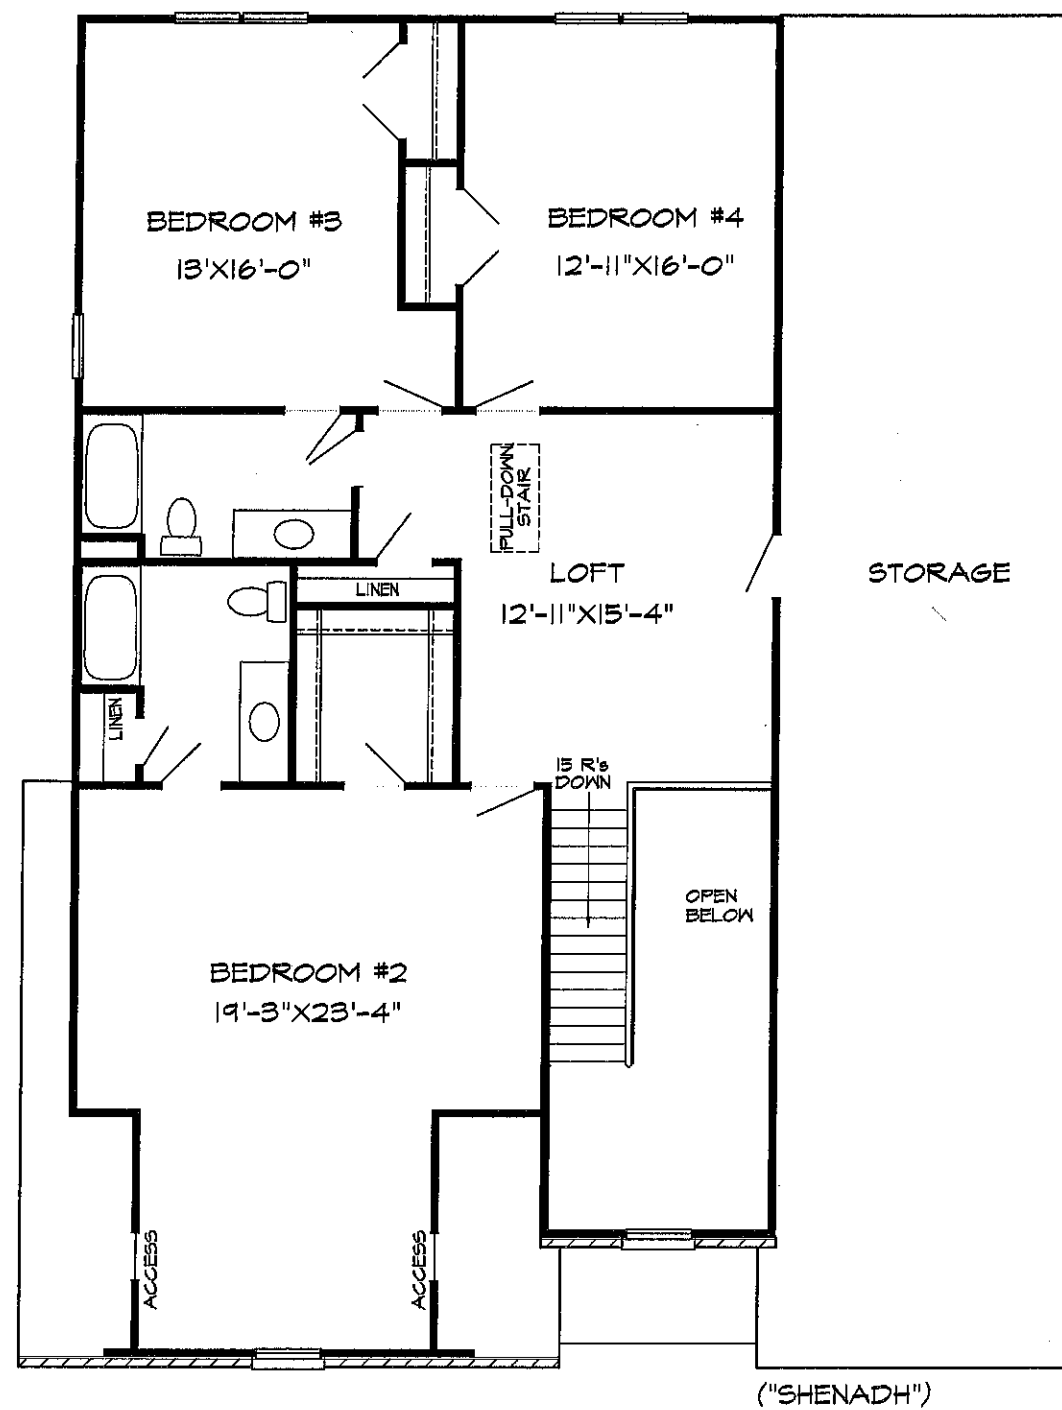

SECOND FLOOR PLAN

THE SHENANDOAH
THE KITTRELL COMPANY

SQUARE FOOTAGE:
1ST FL. 1856
2ND FL. 1348
TOTAL: 3204
GARAGE: 531

STEPHEN A. CHILDREY INC.
3875 MOUNTAIN ROAD GLEN ALLEN, VA 23060 PHONE # (804) 612-2806
DESCRIPTION: ("SHENADH") KITTRELL COMPANY
SCALE: 1/8"=1' DATE: 1/19/16 REVISED DATE: 12/27/17