




THE EASTON

ANY REPRODUCTION, COPYING, OR
USE BY ANY PERSON IS FORBIDDEN
AND SHALL BE CONSIDERED AN
INFRINGEMENT OF THE LEGAL RIGHTS
OF STEVE CHILDREY- ARCHITECT

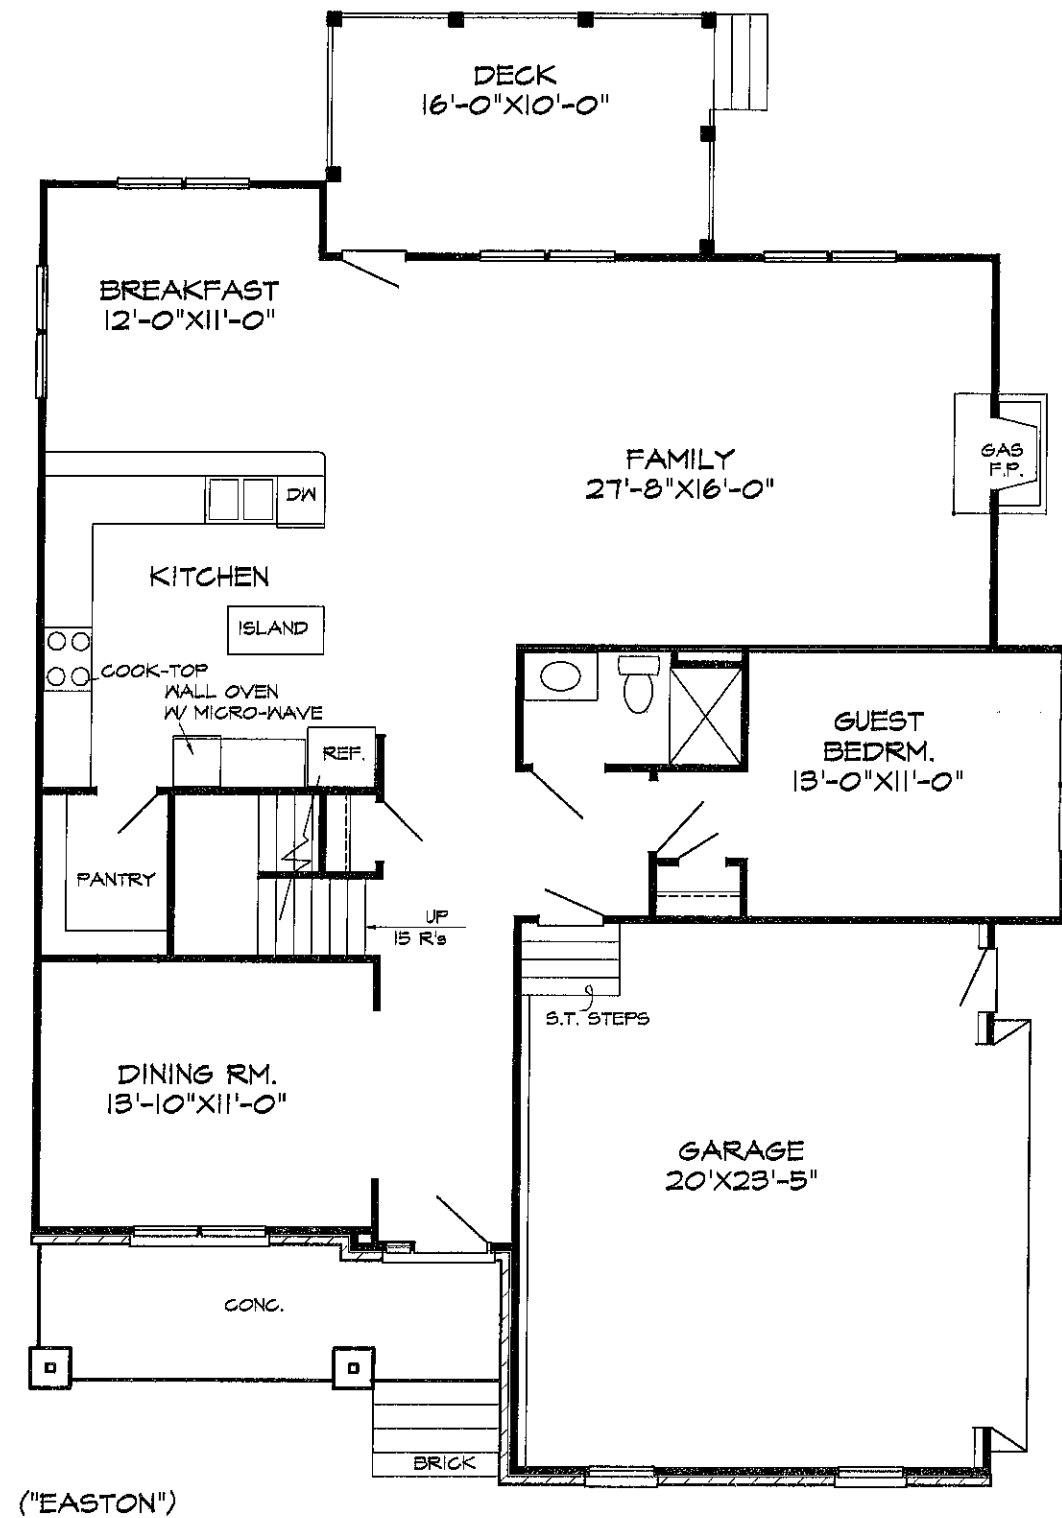

("EASTON")

FIRST FLOOR PLAN

SQUARE FOOTAGE:

1ST FL. 1479

2ND FL. 1664

TOTAL: 3043

ATTIC. 649

GARAGE: 468

THE EASTON

THE KITTRELL COMPANY


STEPHEN A. CHILDREY INC.

3875 MOUNTAIN ROAD GLEN ALLEN, VA 23060 PHONE # (804) 612-2806


DESCRIPTION: ("EASTON") KITTRELL COMPANY

SCALE: 1/8"=1' DATE: 2/17/15

REVISED DATE: 4/21/17

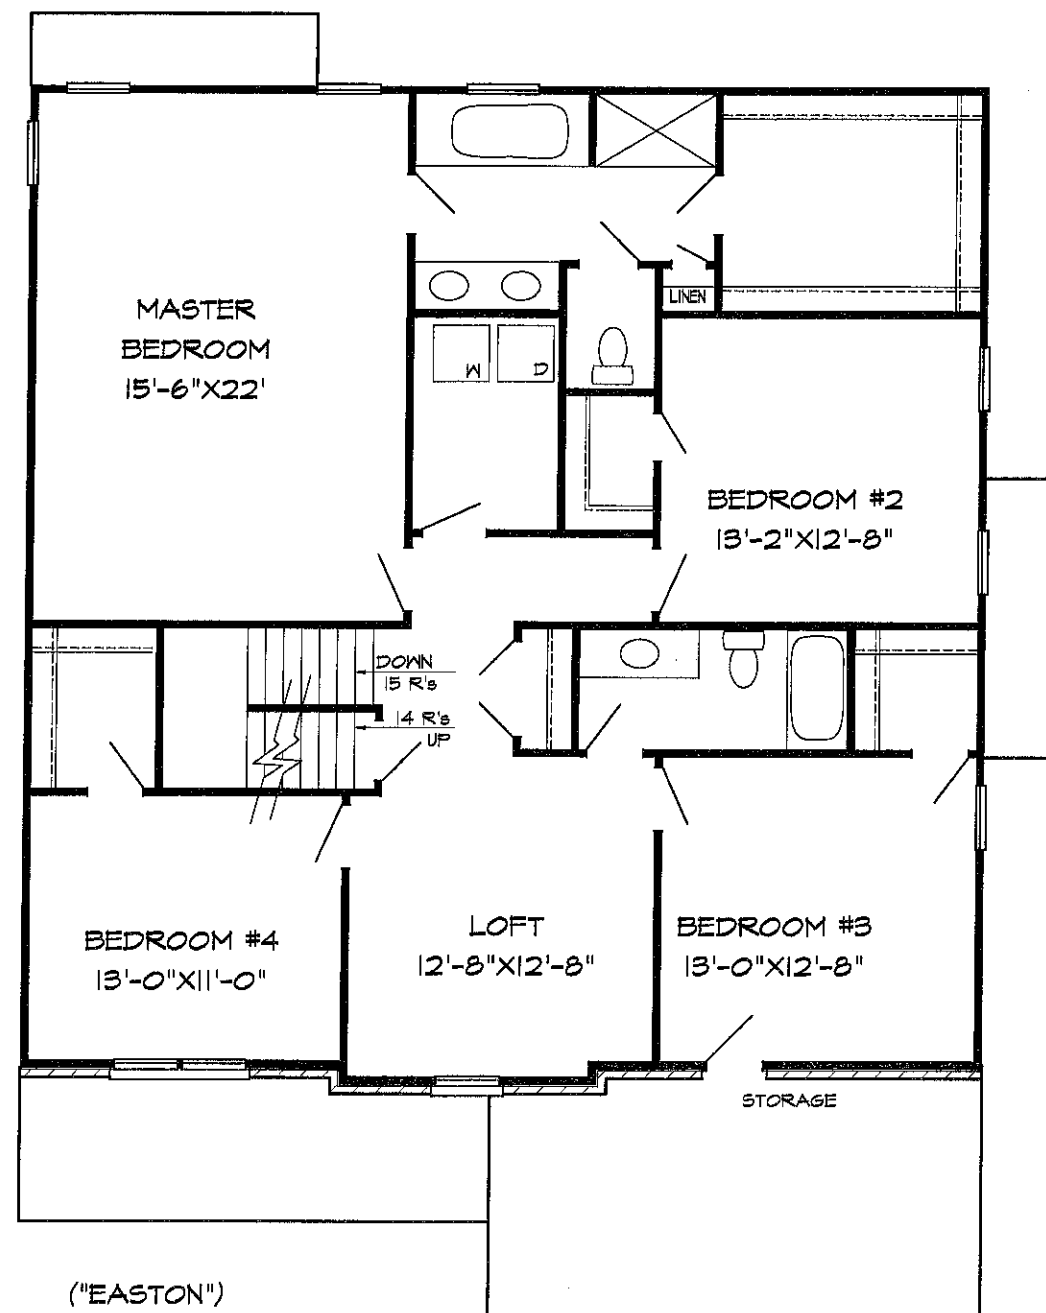

SECOND FLOOR PLAN

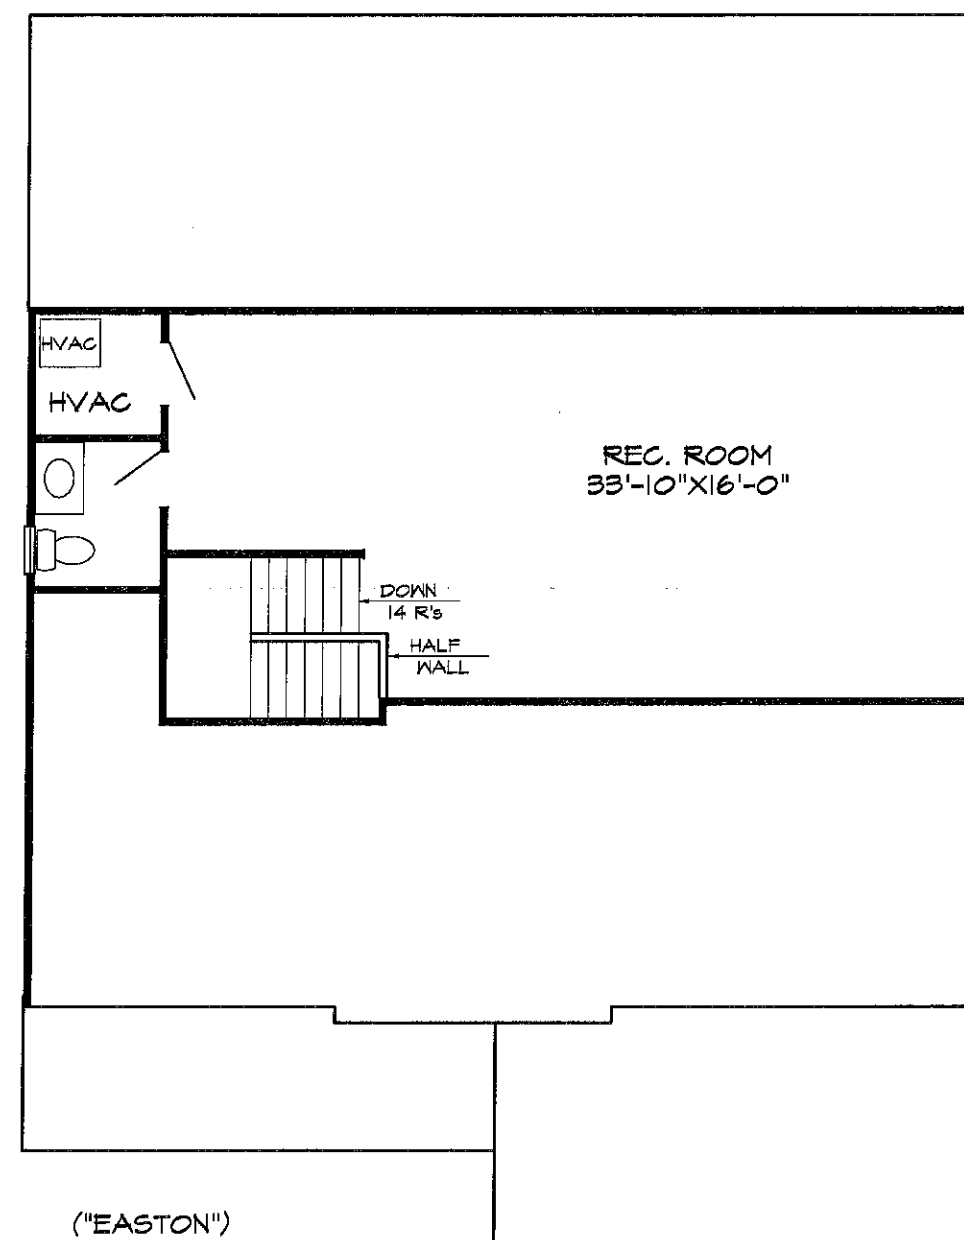

ATTIC FLOOR PLAN

THE EASTON
THE KITTRELL COMPANY